## Section A-A - SCALE 1:50




## Section B-B - SCALE 1:50




## Section C-C - SCALE 1:50

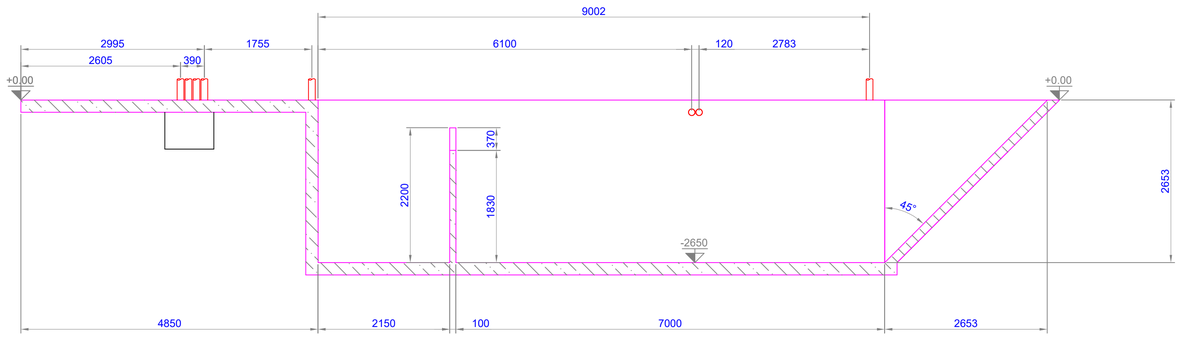


## Section D-D - SCALE 1:50

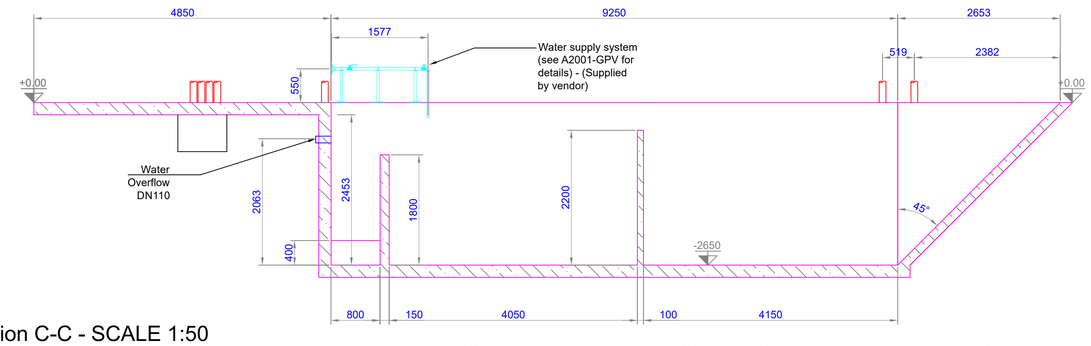


## Section E-E - SCALE 1:50

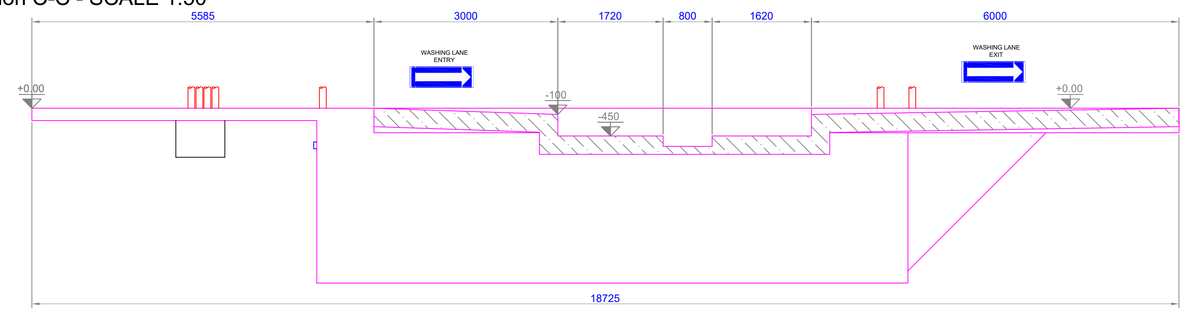


## Section F-F - SCALE 1:50

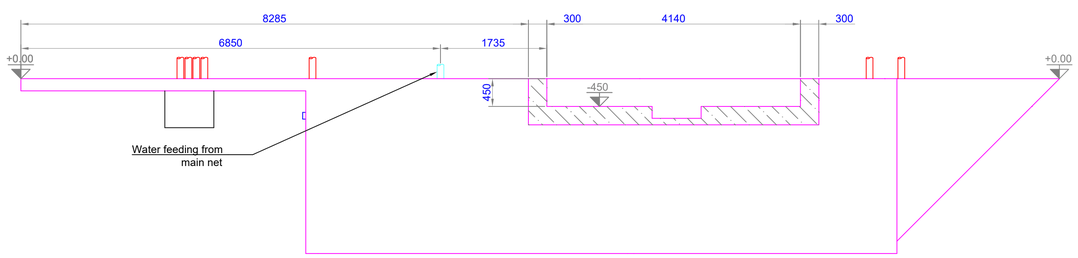


## Section G-G - SCALE 1:50

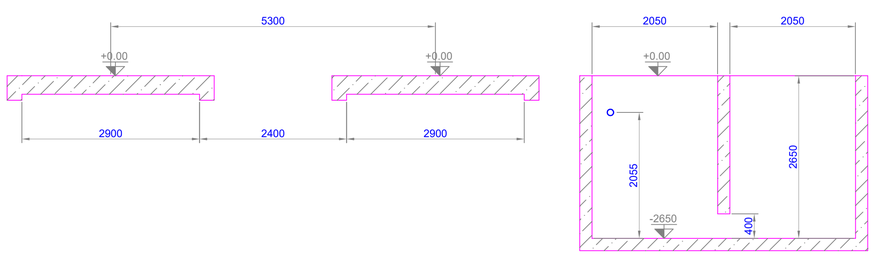


## NOTE:

1. All dimensions are in mm;
2. Holes and installation of all anchor bolts (supplied by Clean Srl) will be done by Clean's technicians during installation of the system;
3. Protective kerbstones at the entrance of each washing lane (for protective purpose) shall be provided and installed. These items are not in scope of supply of work of Clean Srl. Items to be provided by others.

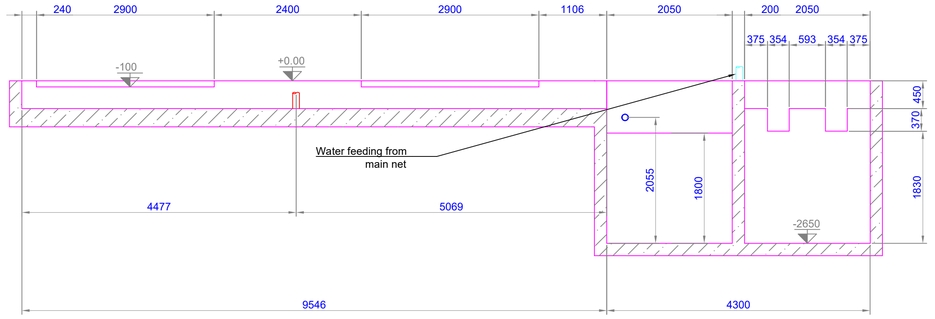ANOPC — TECHNIP ENERGIES

PROJ.: ASSIUT HYDROCRACKING COMPLEX
OWNER: ASSIUT NATIONAL OIL PROCESSING COMPANY(ANOPC)

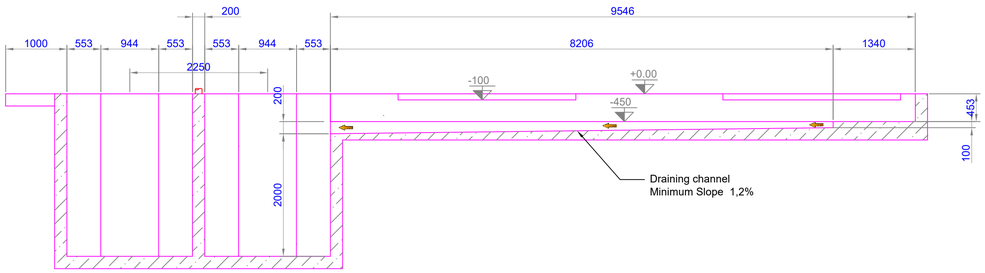MATERIAL REQUISITION No.
079254C_MR |4|1|9|0|-|0|0|3
ITEM: 55-Z-001
SR Doc. CODE: A2006
PURCHASE ORDER N.: 079254A0166

VENDOR DOCUMENT REVIEW
- ☐ 1 REVISE AND RESUBMIT
- ☐ 2 TO BE ISSUED AS FINAL PROVIDED COMMENTS ARE INCORPORATED
- ☑ 3 NO COMMENT – FINAL ISSUE
- ☐ 4 FOR INFORMATION ONLY

jfazioli - May 29, 2023

clean

| Drawing n. | Date | Commitment n° |
|---|---|---|
| A2006-FL-SECTIONS | 22/11/2022 | 802-22 |

| Rev. | 00 | Date | 22/11/2022 | Mod. object | First emission |
|---|---|---|---|---|---|
| Rev. | 01 | Date | 21/12/2022 | Mod. object | Insert new quotes |
| Rev. | 02 | Date | 06/03/2023 | Mod. object | Tank dimensions updated |
| Rev. | 03 | Date | 17/05/2023 | Mod. object | Position of separation wall into tank changed (100 on the left side) |
| Rev. | 04 | Date | | Mod. object | |

| Installation site | Assiut (EGY) | |
|---|---|---|
| Scale | --- | |
| Drawn by | M.A. | Sign |

# Foundation Layout - SECTION

WHEEL WASHING SYSTEM


**Clean S.r.l.**
Via Borgo Padova, 64
35012 Camposampiero (PD) - ITALY
www.clean-impianti.it
www.lavaruote.it
www.abbattimento-polveri.it
Tel. +39.049.9300500
fax +39.049.9320042


Customer

TECHNIP ENERGIES ITALY